This drawing is copyright of SHANE M SCOTT LTD and may not be reproduced without permission. To be read in conjunction with the specification and all relevant drawings. Contractor to check dimensions on site. Do not scale from this drawing.

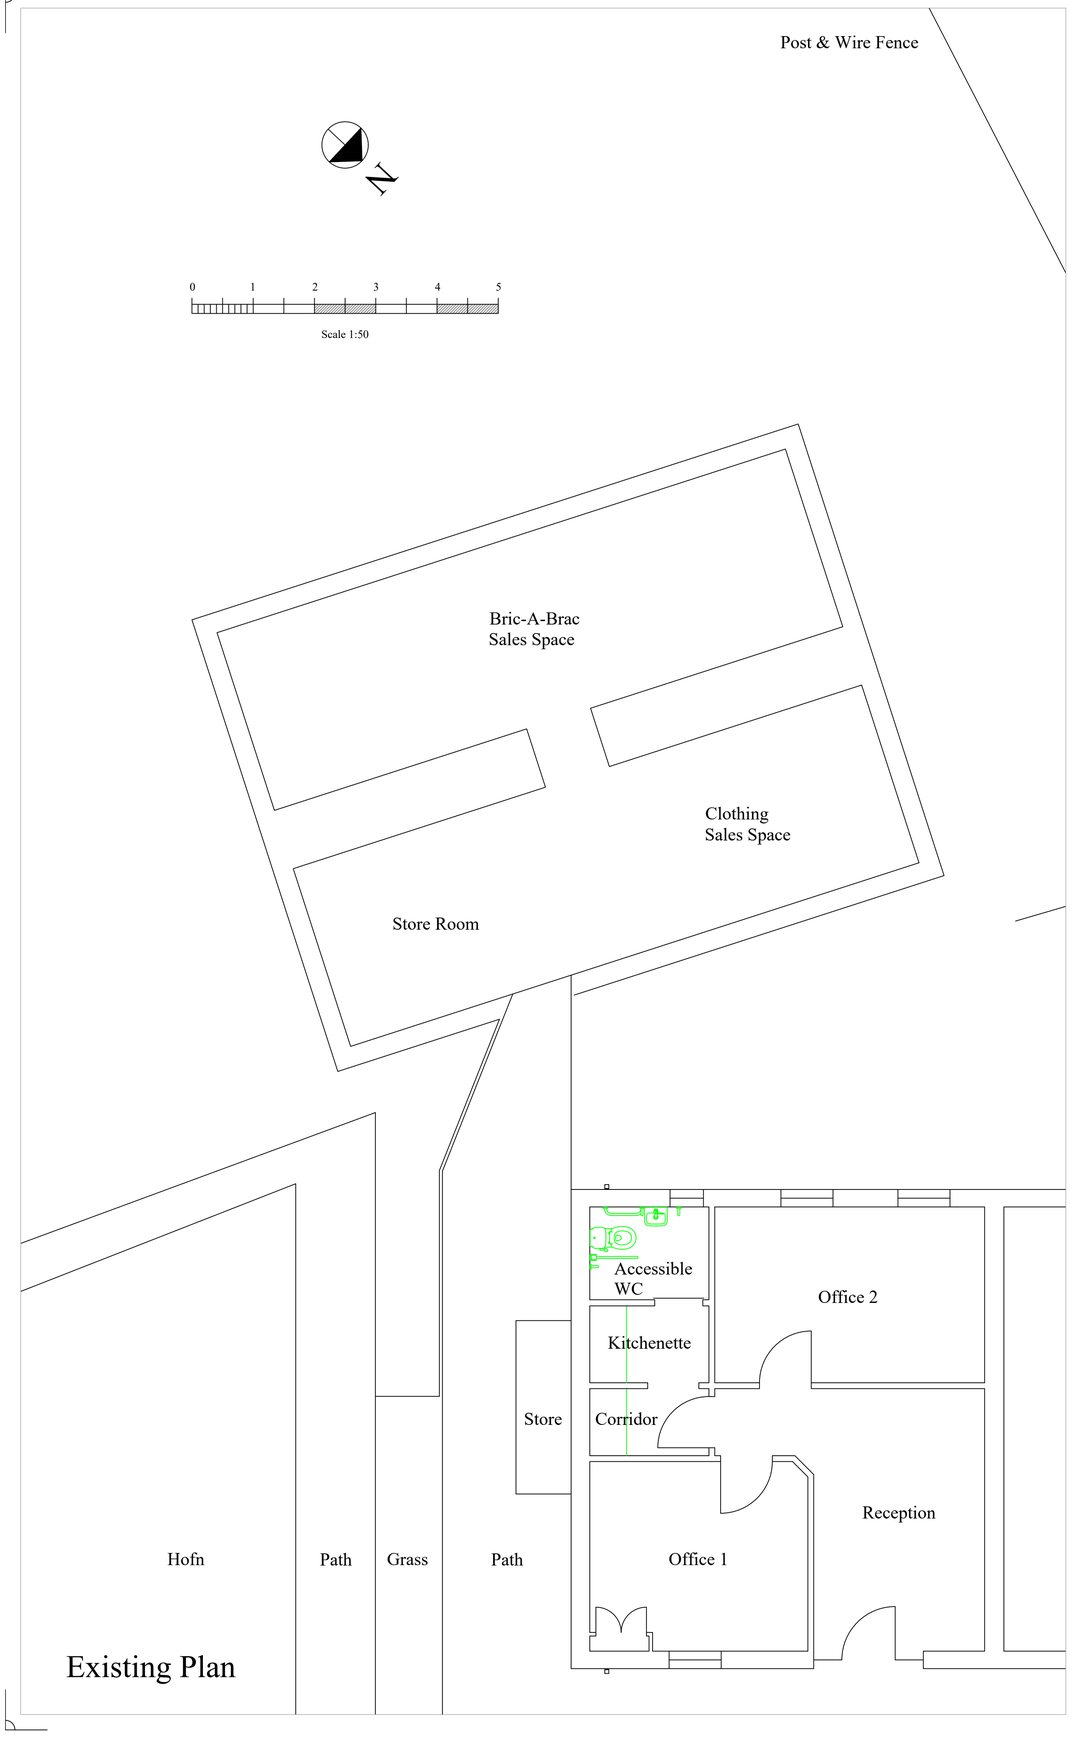

Existing Plan

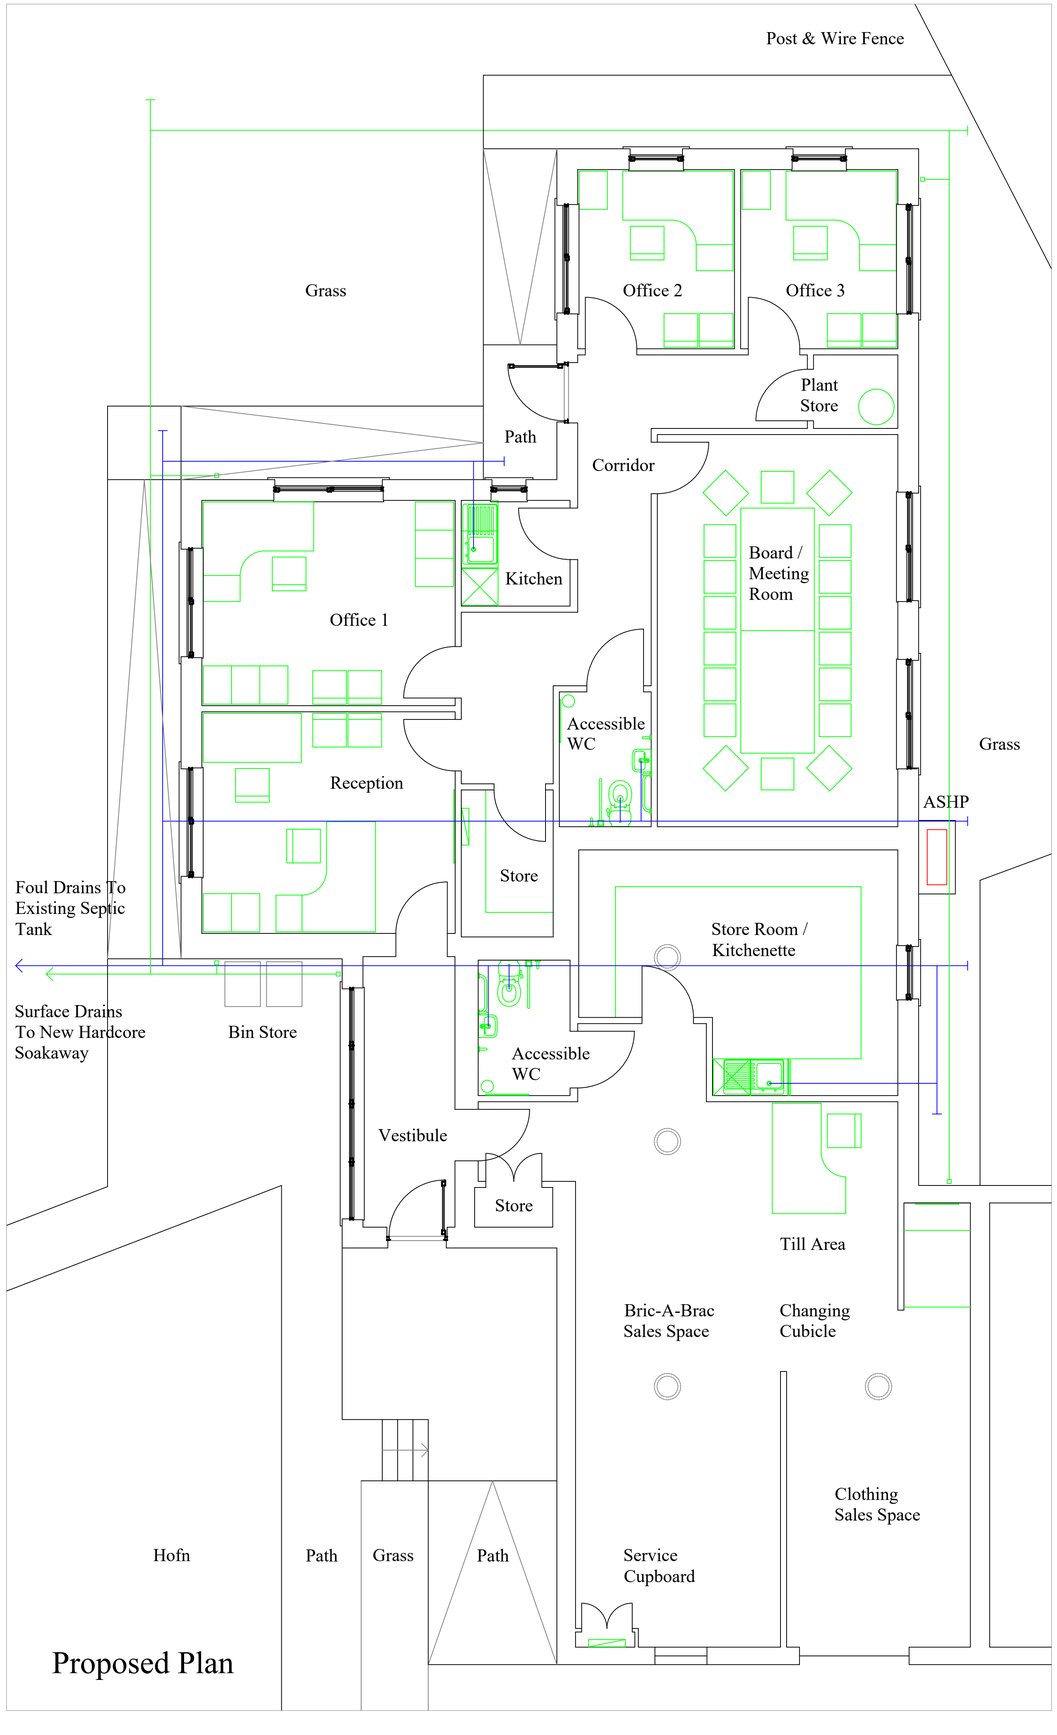

Proposed Plan

11/12/18: Planning Application. SMS

Amendments:

Client:

Westray Development Trust

Project:

Extension & Alterations to
Unit 1, Quarry Road, Westray

Drawing:

Existing & Proposed Floor Plans

Scale:		
1:50		A1
Drawn: SMS 11-2018	Checked:	

SHANE M SCOTT LTD
Chartered Architect & CDM Advisor

SHANE M SCOTT LTD
Nigley, Toab, Orkney, KW17 2QG
E-mail: shane@shanemscott.co.uk
Tel: 01856 861410 Mob: 07809 374 870

Ref:		No:	Amd:
18-08	A	003	